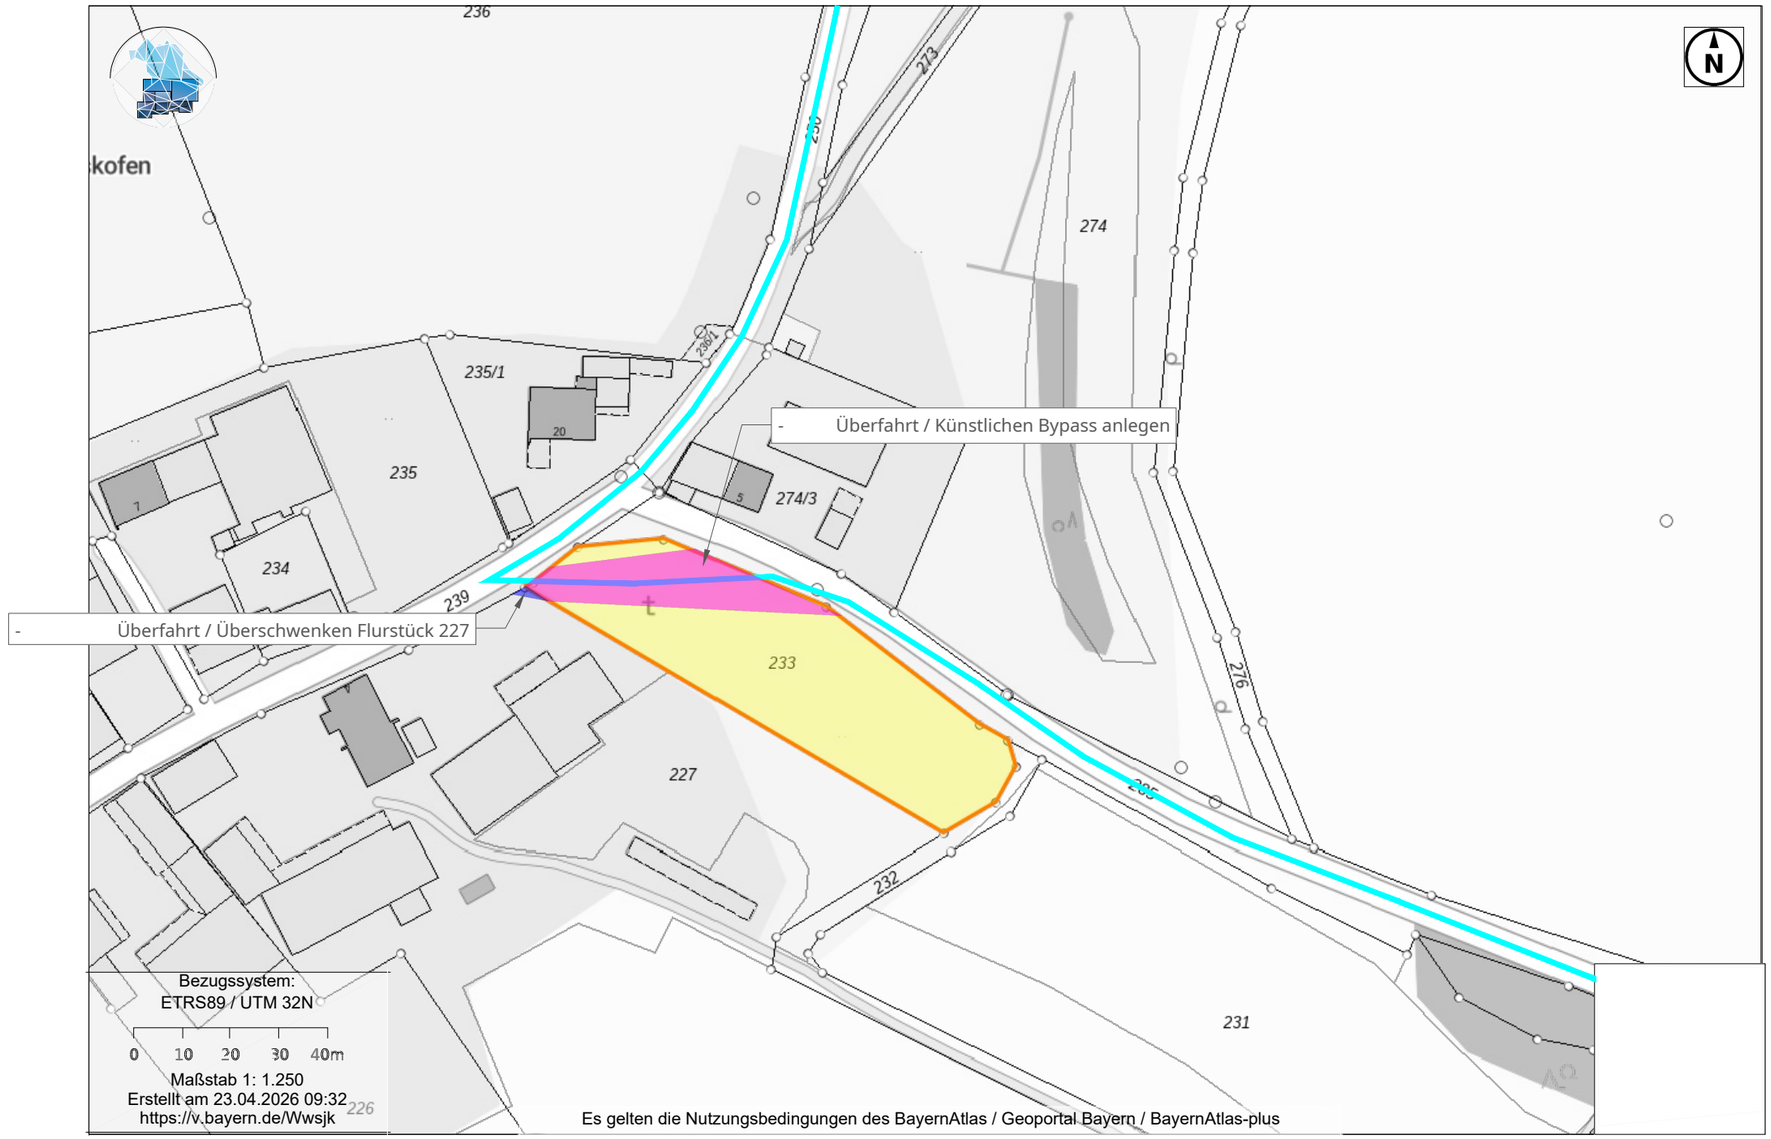

© Bayerische Vermessungsverwaltung 2026, Bundesamt für Kartographie und Geodäsie

Remarks:

1. Basierend auf verfügbaren Information.
2. Nur zu Illustrationszwecken.
3. Alle Bemaßungen im metrischen System, wenn nicht anders genannt.
4. Referenzen: Daten am 23.04.26 09:32 heruntergeladen.

Legende:

233 Flurstücknummer

betroffene Flurstücke

Transportroute

Überfahrt: Maßnahmen siehe Beschreibung in Zeichnung

Überschwenkung: Maßnahmen siehe Beschreibung in Zeichnung

Grenzen:

Flurstück 227

Initial drawing	0	26/05/06	KLM	FTH
Description	Rev.	Date	Drawn	Check

Project Title: SuedOst Link

Name: Flurstücksmaßnahmen Flurstück: 233

Dwg no. 220016_01_T99_0901

Client TenneT

Date 6-May-26

Page 1/1

PRELIMINARY DRAWING | This document represents design intent and concept only. Any information or descriptive matter set out in it is proprietary and confidential property. The contents of this document must not be disclosed, loaned, copied or used in whole or in part for any purpose whatsoever without prior written permission by dteq Transport Engineering Solutions GmbH. | IF IN DOUBT ASK